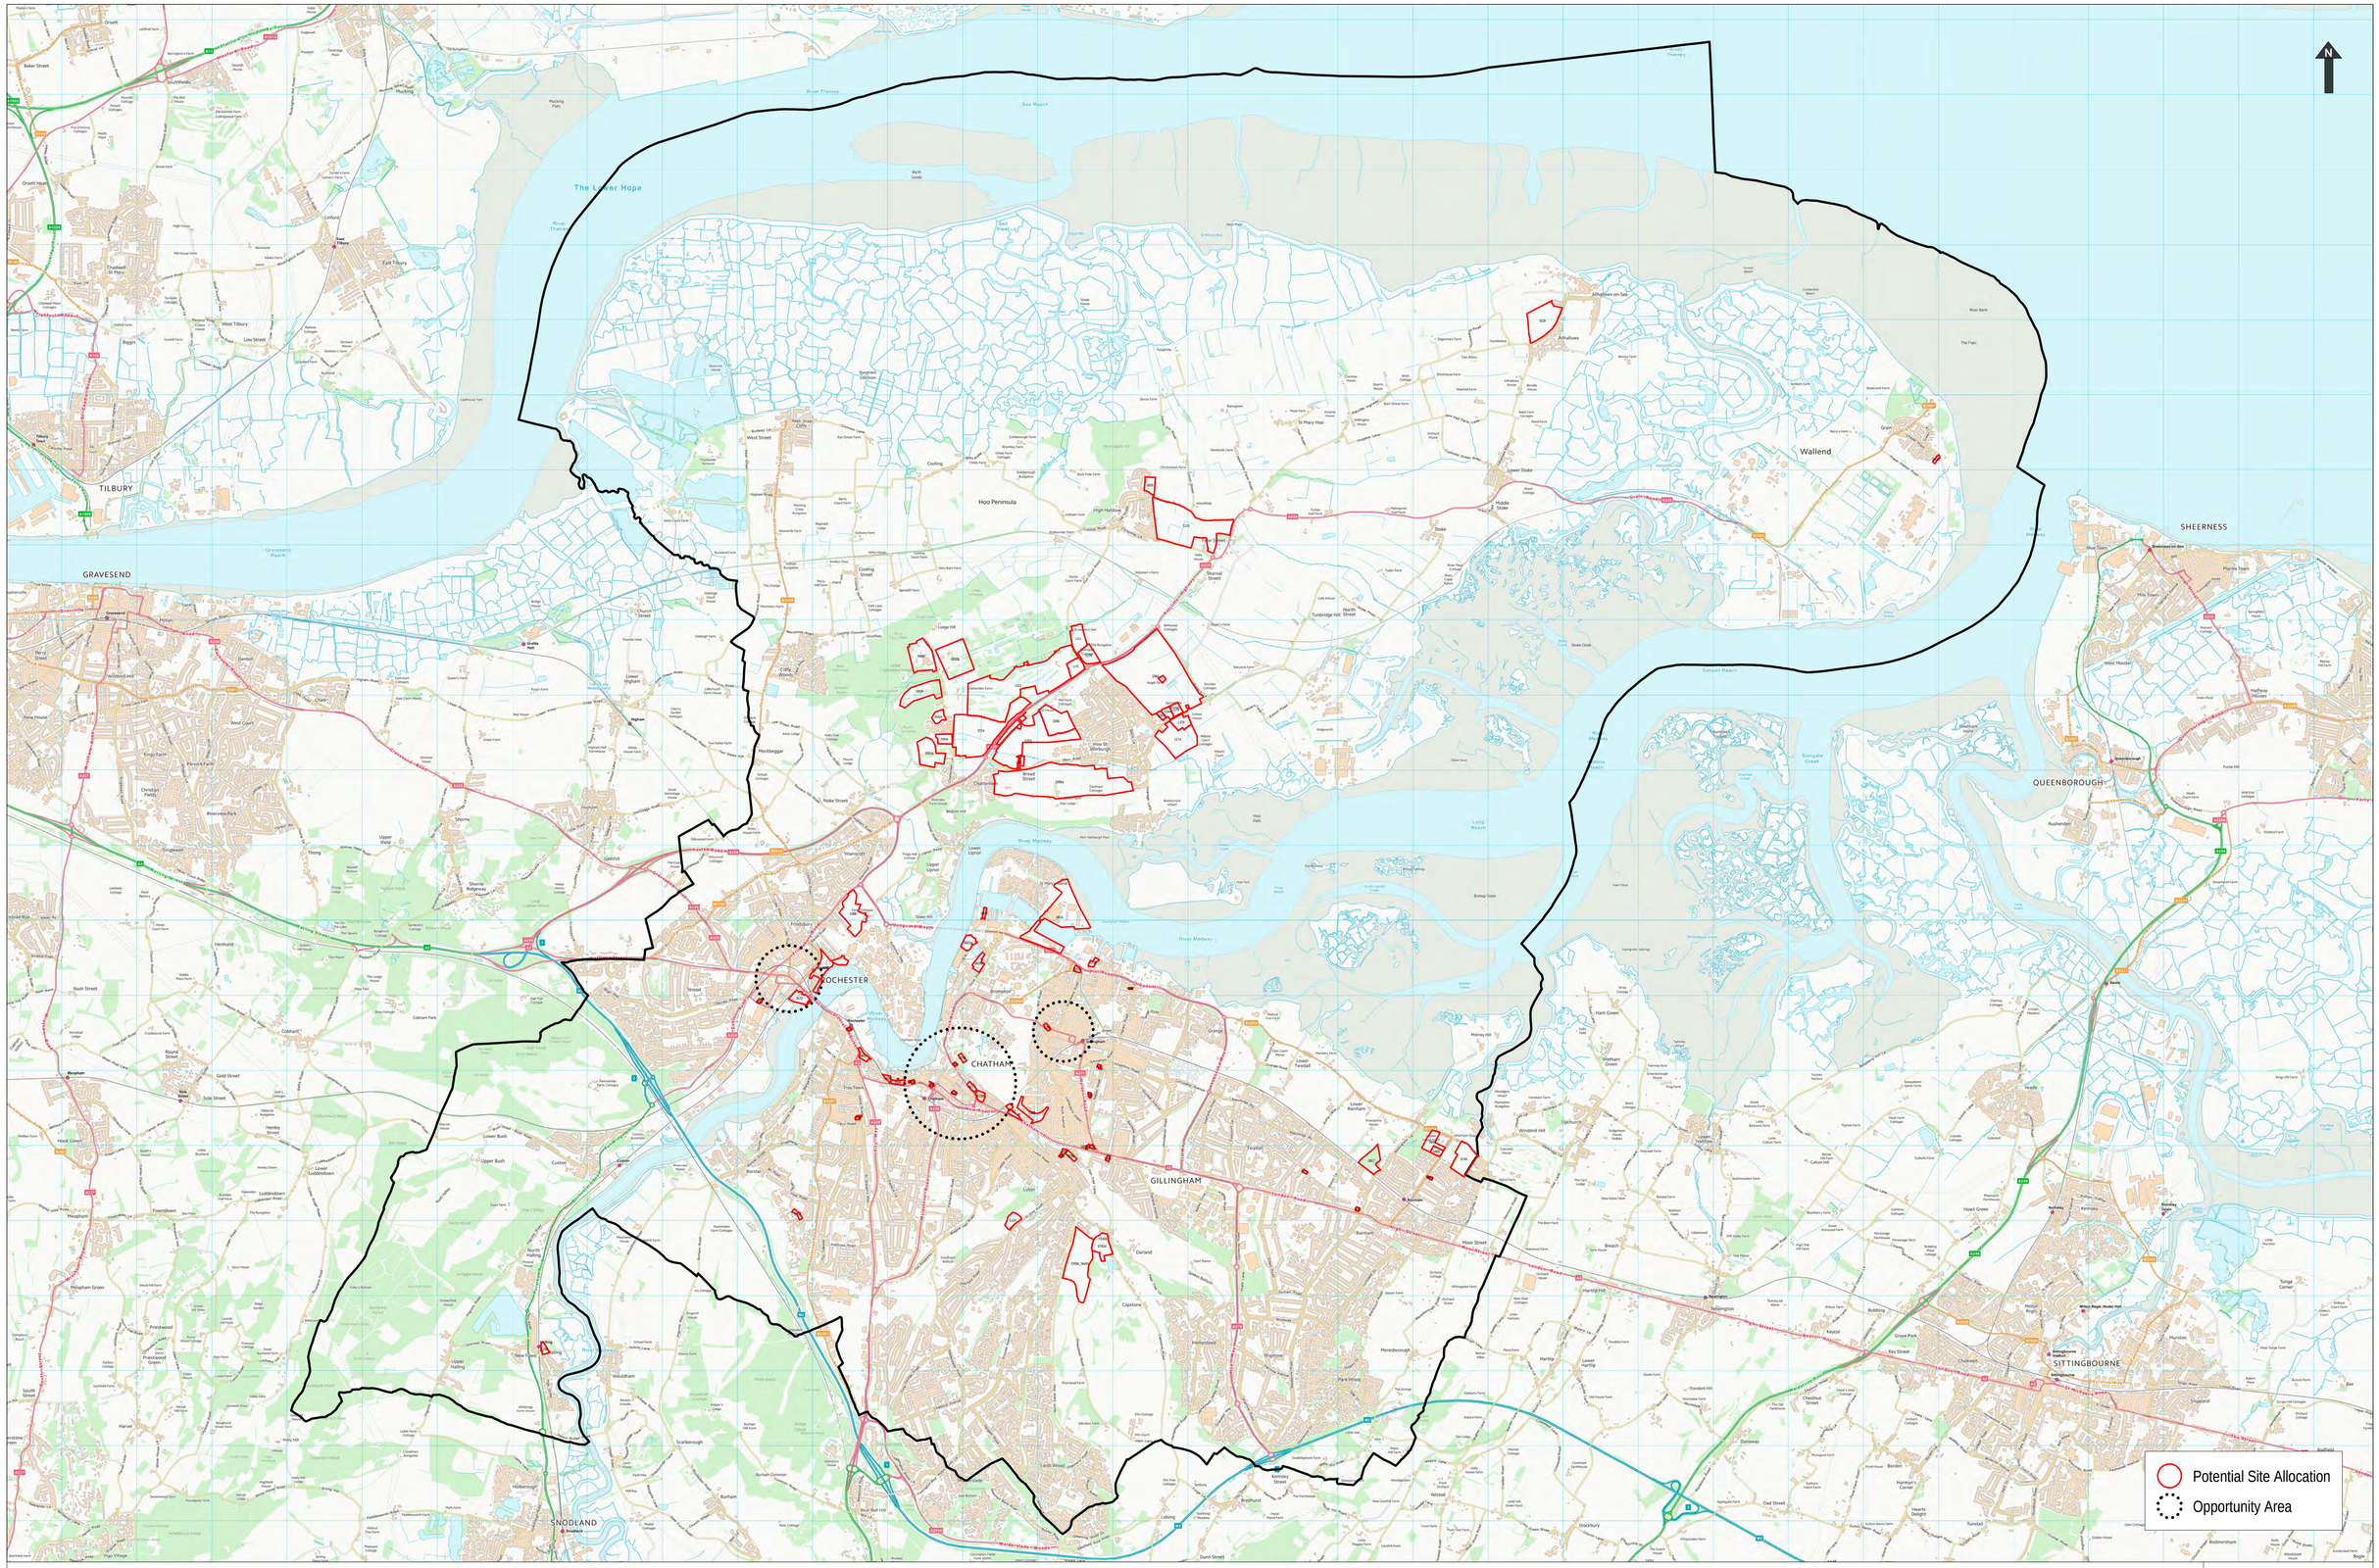

Scenario 4 - Consideration of Development within Lodge Hill SSSI

This map is reproduced from/based upon Ordnance Survey material with the permission of Ordnance Survey on behalf of the Controller of Her Majesty's Stationery Office © Crown copyright and/or database right, 2018. All rights reserved. Unauthorised reproduction infringes Crown copyright and may lead to prosecution or civil proceedings 100024225.

Medway Council
Serving You

Scale:1:40000 23/02/18

© Medway Council 2014